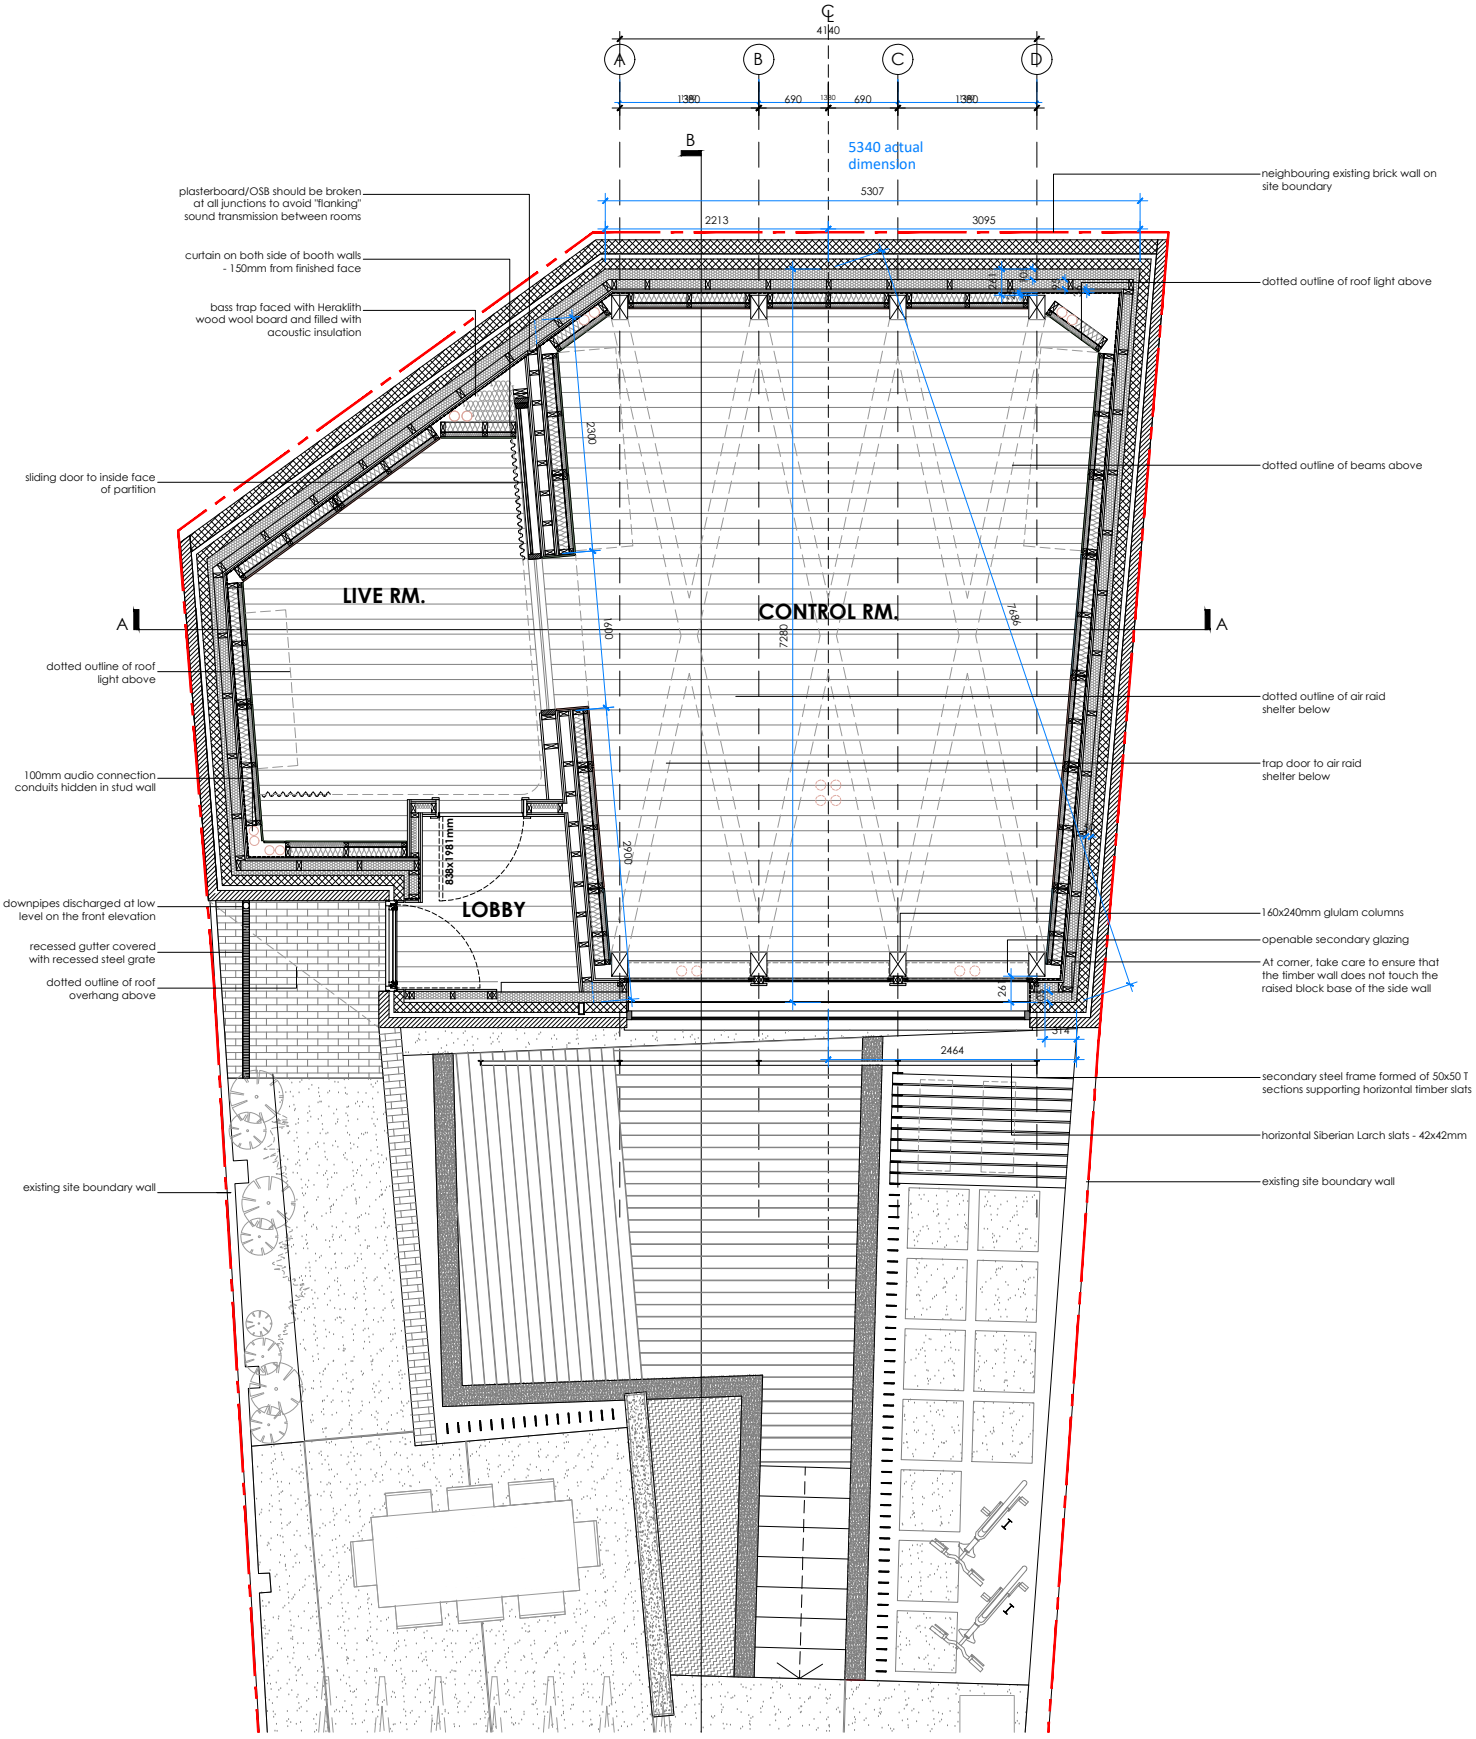

GROUND FLOOR PLAN
1:50